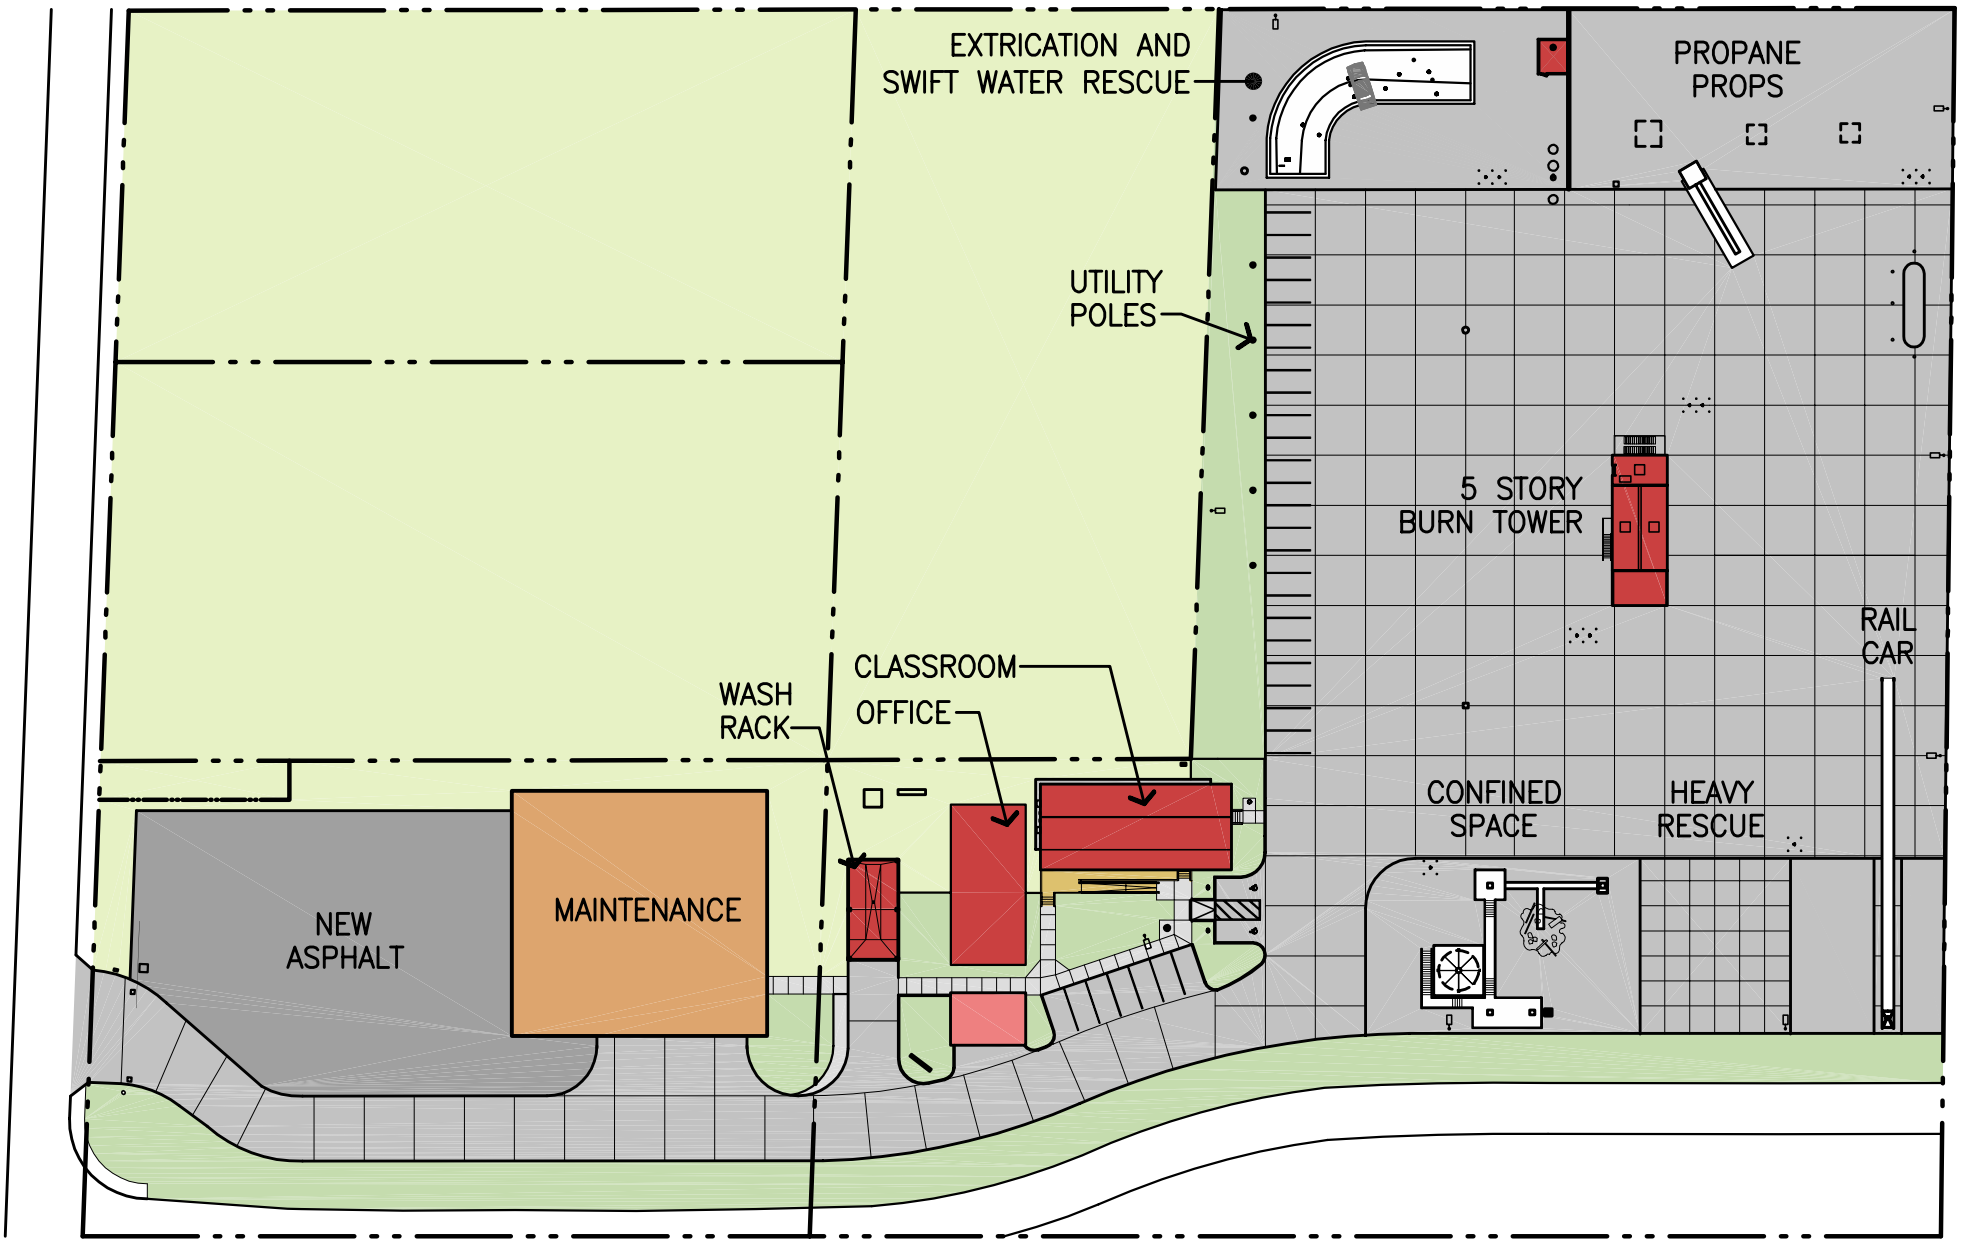

ELK GROVE CSD FIRE DEPARTMENT

MFDB ARCHITECTS, INC., SACRAMENTO

WILLIAM PERRY SCHULZE FIRE TRAINING FACILITY